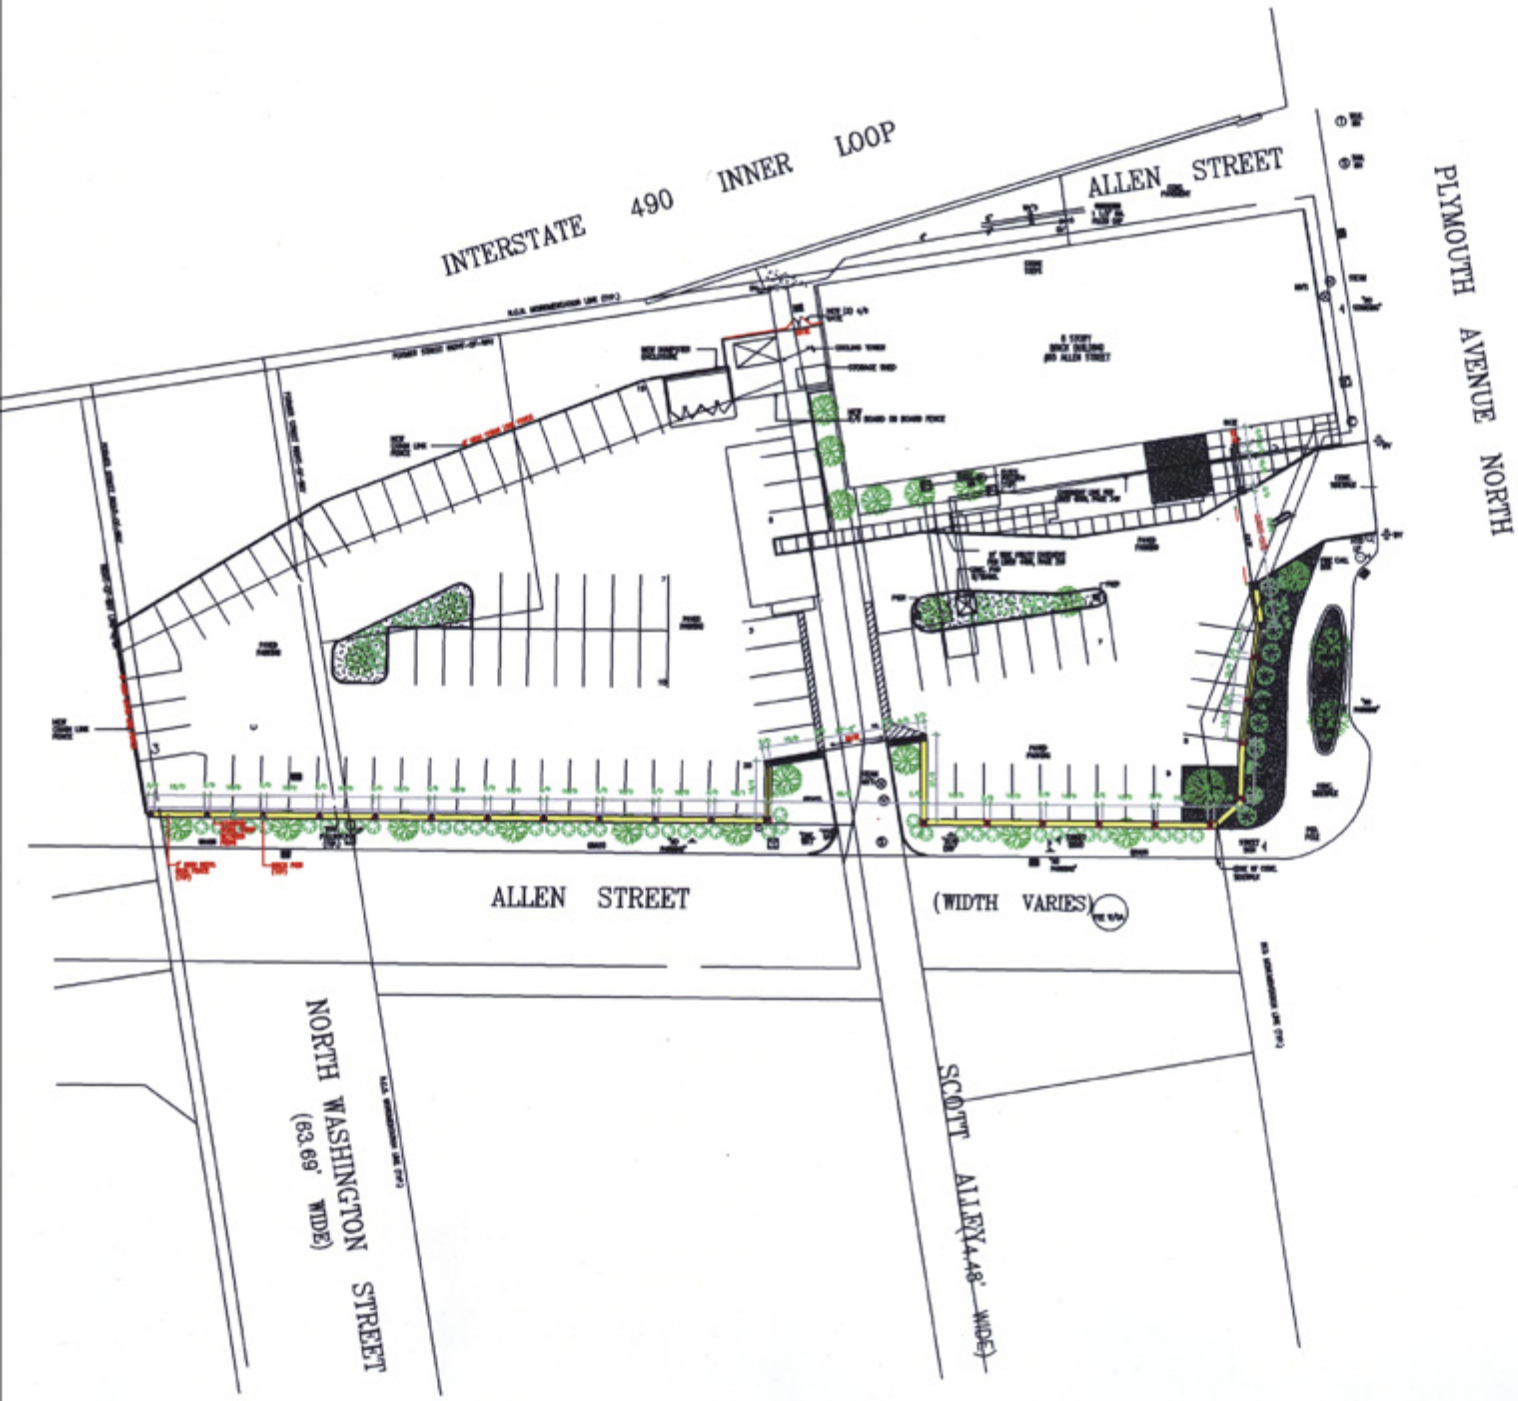

Buckingham Commons

Buckingham Properties
1 South Washington Street
Rochester, New York 14614
Phone: (585) 295-9500 Fax: (585) 295-9505

Pardi Partnership Architects P.C.
399 Alexander Street
Rochester, New York 14607
Phone: (585) 454-4670 Fax: (585) 454-4606

DATE	ISSUED FOR

FILE NUM.:
PROJECT: 21505
DRAWN: XXX
SCALE: 1" = 20'-0"
DATE: 09/23/08

TITLE:
ENTRANCE
PROPOSED SITE PLAN
PIER PLAN

SHEET:
A1.2